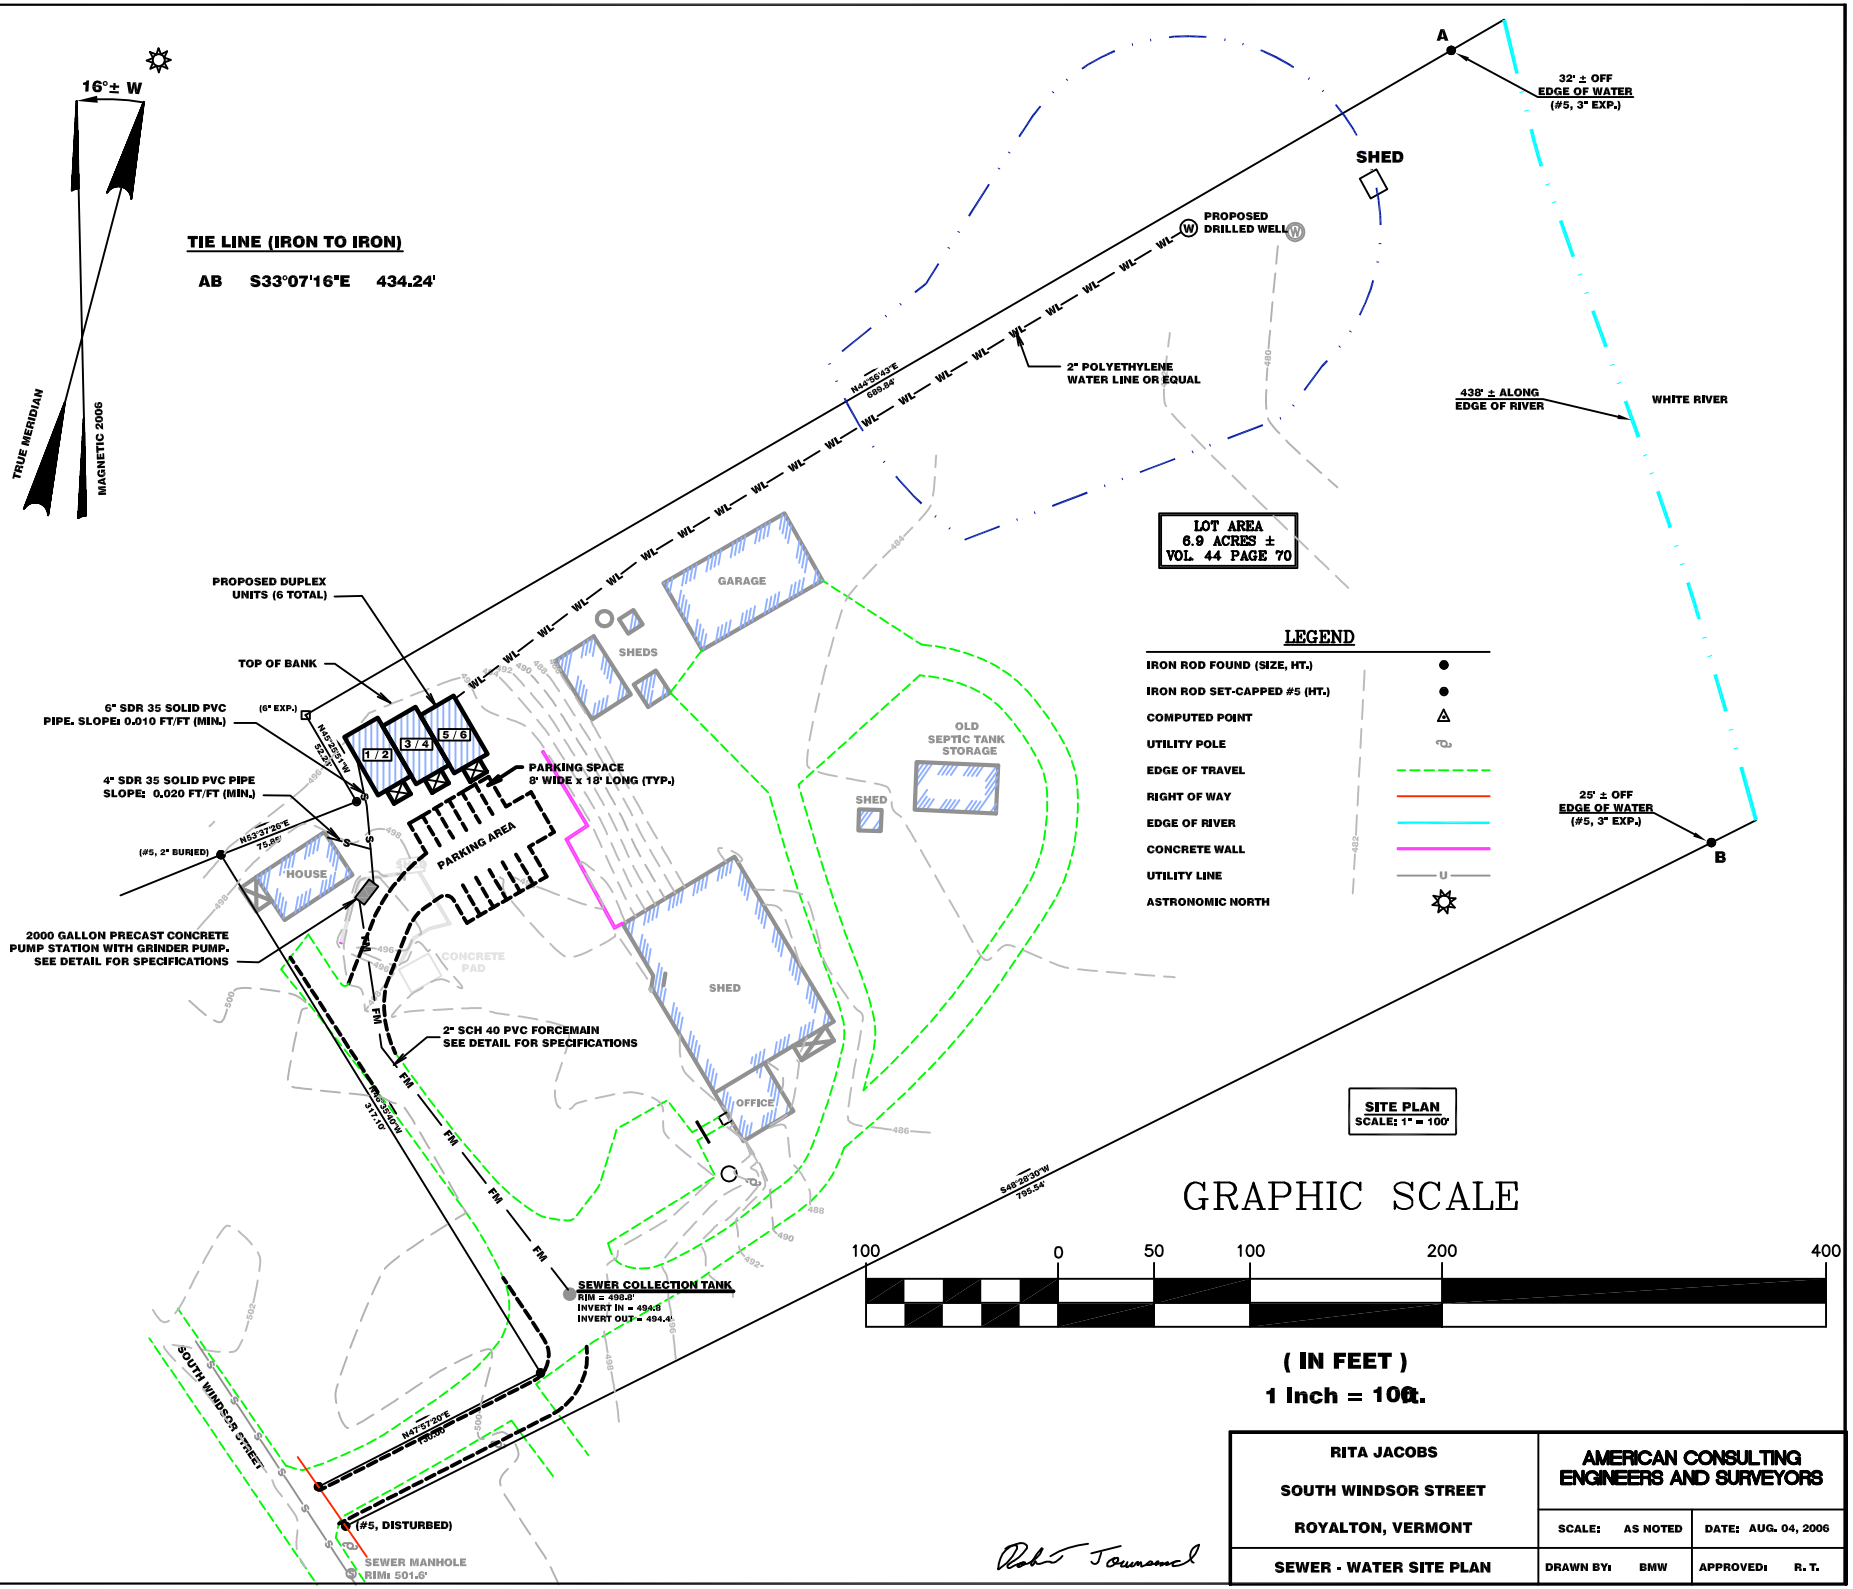


| | | |
|---|---|---|
| RITA JACOBS<br>SOUTH WINDSOR STREET<br>ROYALTON, VERMONT | AMERICAN CONSULTING ENGINEERS AND SURVEYORS | |
| | SCALE: AS NOTED | DATE: AUG. 04, 2006 |
| SEWER - WATER SITE PLAN | DRAWN BY: BMW | APPROVED: R. T. |